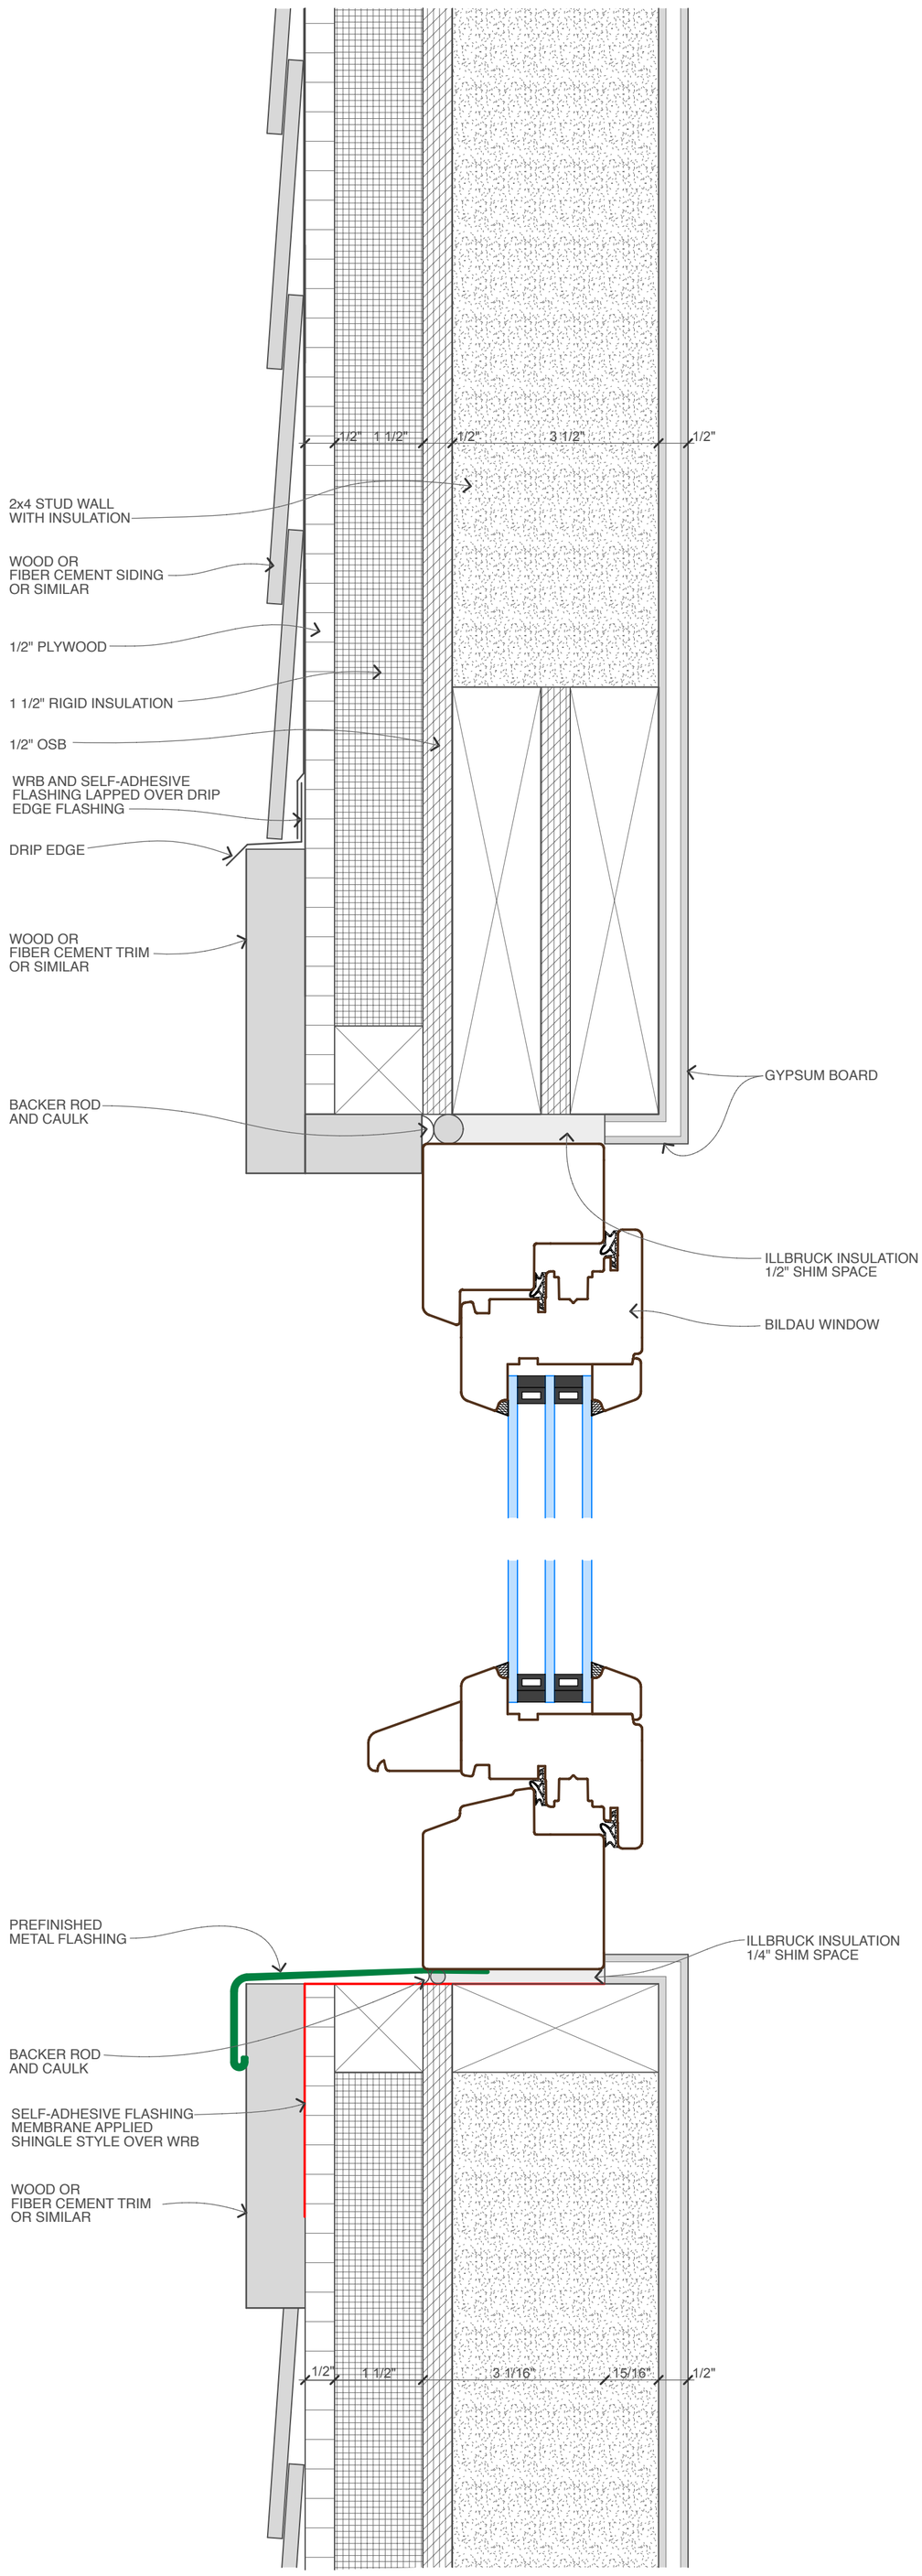

Bildau Windows
Historic (inswing)
Head & Sill Detail